FIIZ

BLANK FLOOR PLAN

Equipment layout template

SCALE 1/4" = 1'-0"

17 x 11 IN | LANDSCAPE

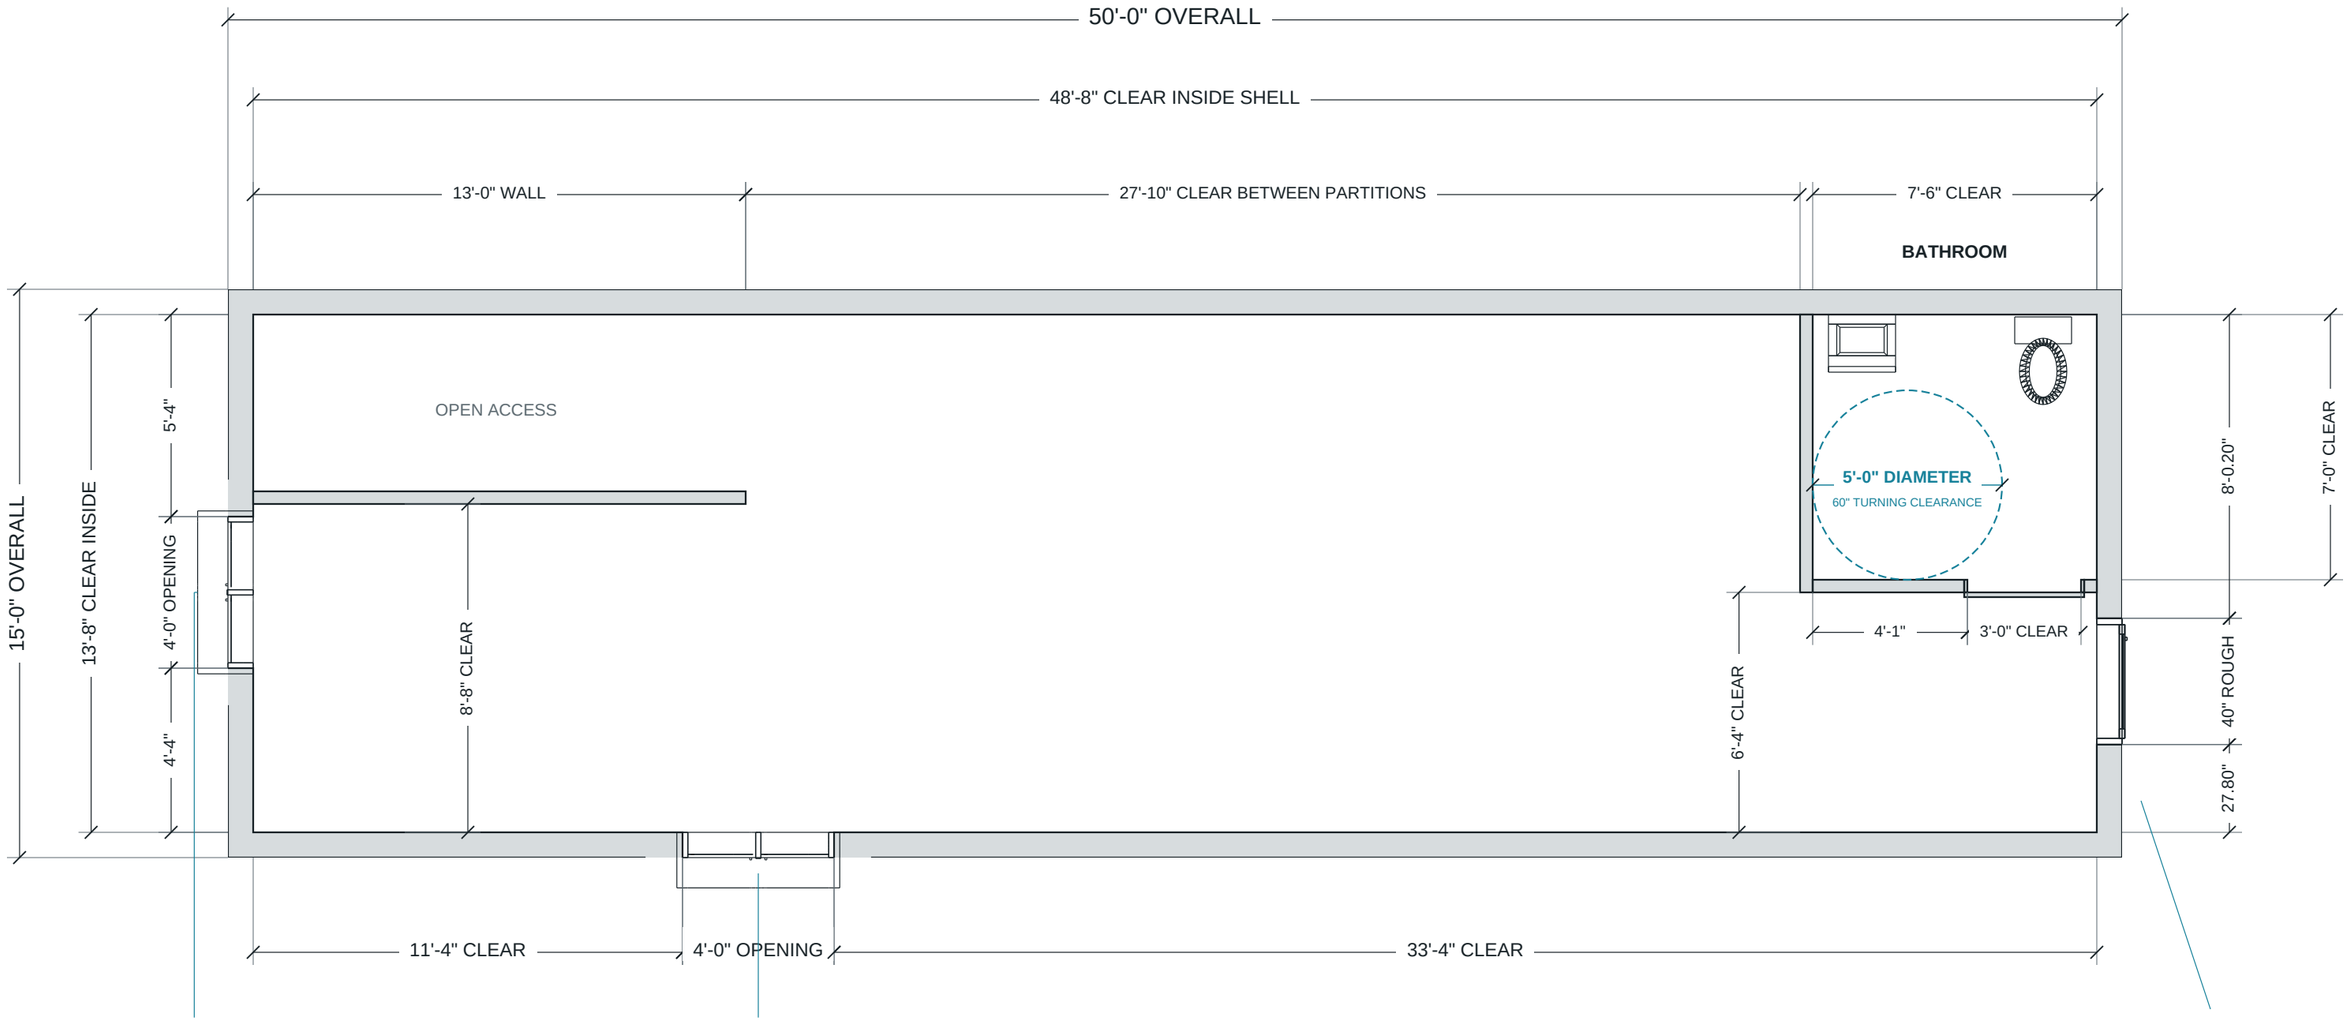

WALK-UP WINDOW

4'-0" nominal opening

DRIVE-THROUGH PICKUP WINDOW

4'-0" nominal opening

SINGLE ENTRANCE

36" leaf;40" rough opening

PLANNING REVIEW - LOCAL CODE / DOOR HARDWARE / ACCESSIBLE ROUTE TO BE VERIFIED

Grafica Studios

Wide Angle

Print at 100% (Actual Size) on 17 x 11 in paper.

Verify the scale bar after printing.

27 OCT 2026 | Verified shell + requested planning revision

0 2 4 8 FEET

FP-01